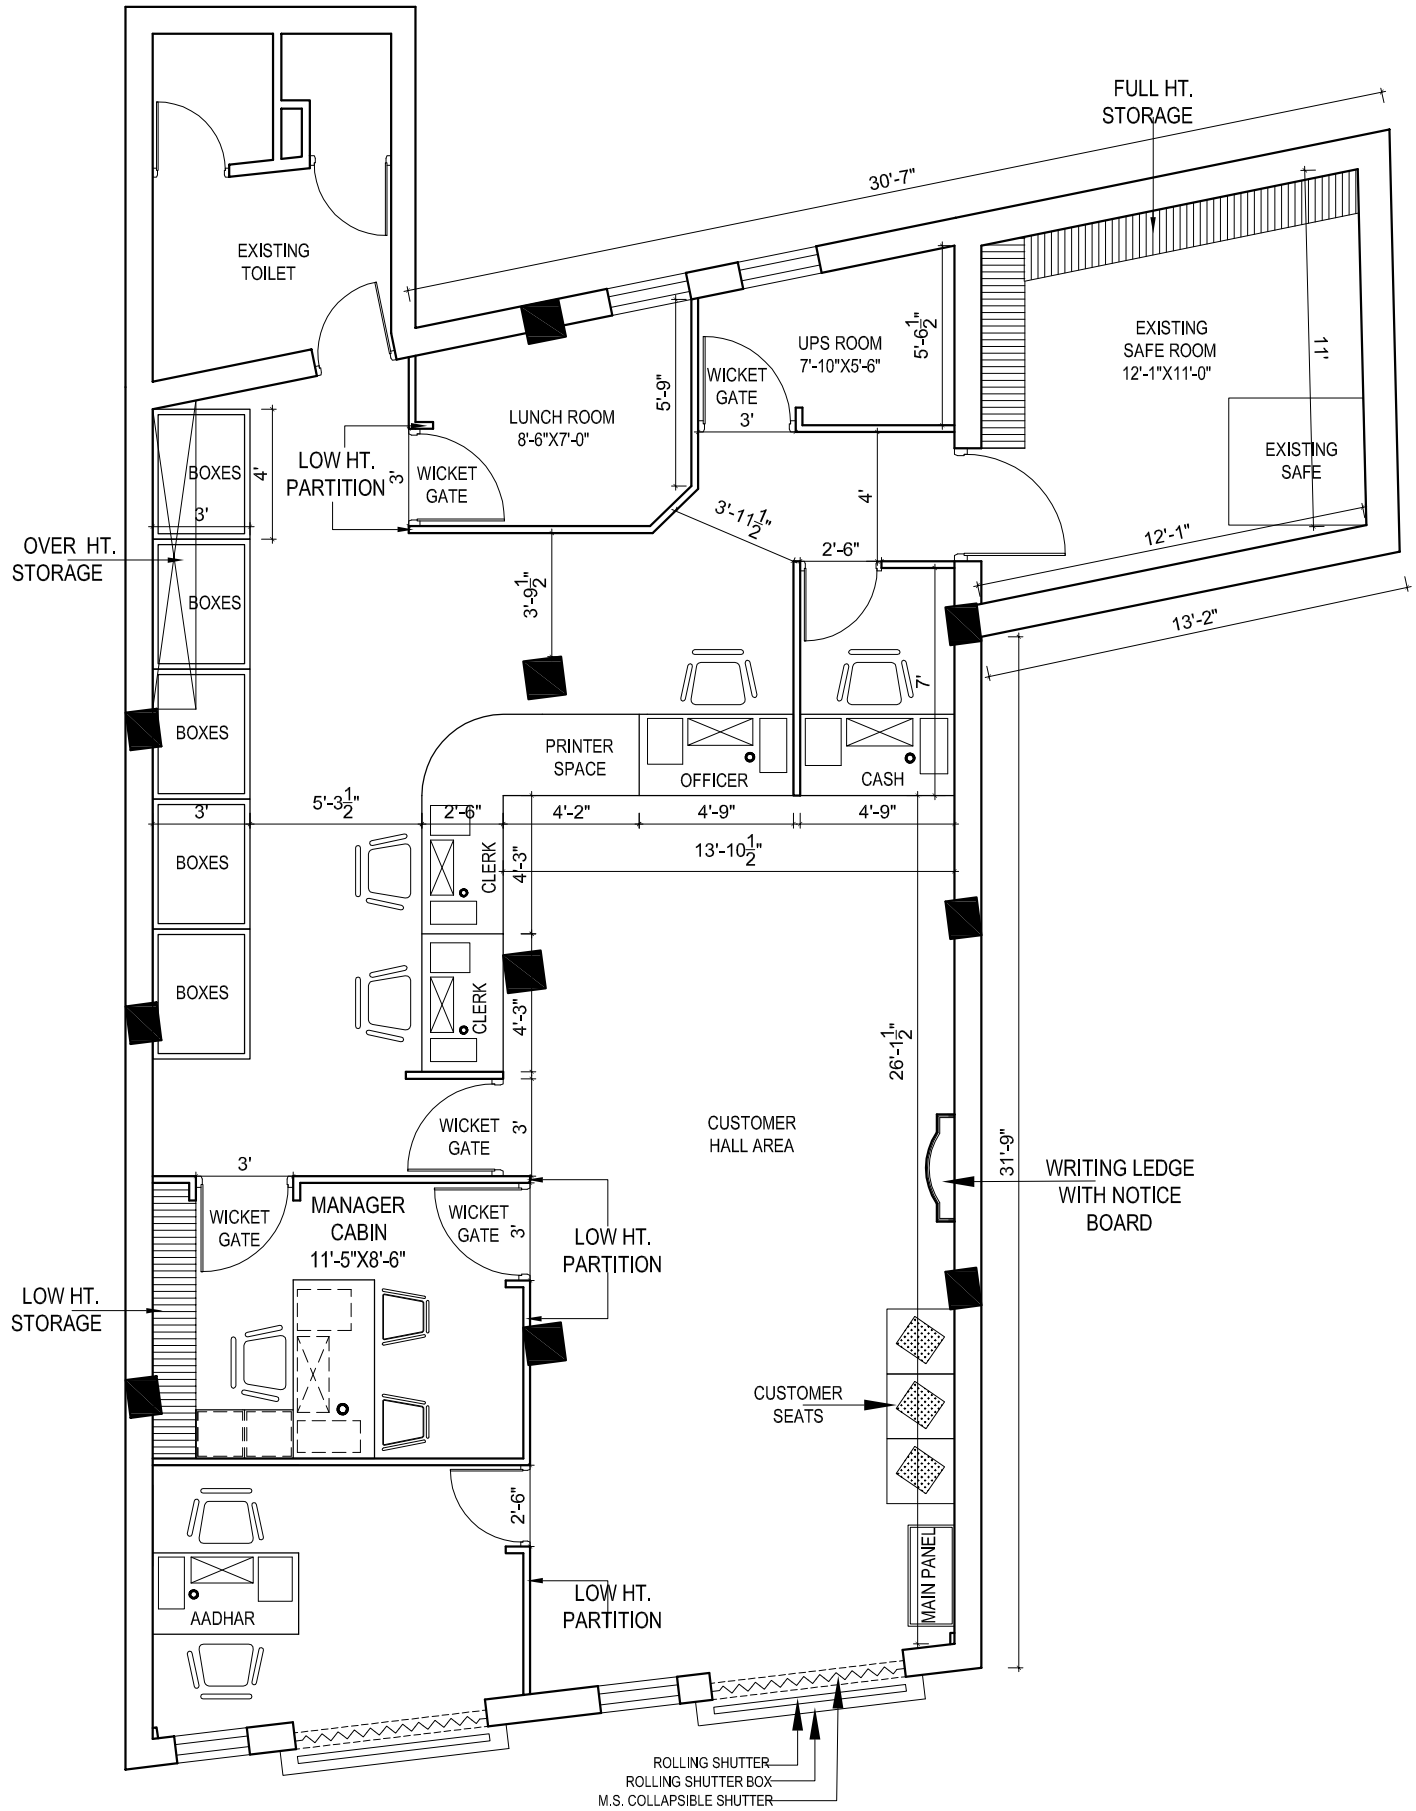

ALTERNATIVE 2

DRG. TITLE:-

LAYOUT PLAN FOR
BARODA U.P. BANK BRANCH AT,
GIRAIYYA BAZAR, JAHANGIRGANJ.
REGION - FAIZABAD.

Drg.Title	North
LAYOUT PLAN	
Date	Drawn By
NOV -2021	

GUNJAN & ASSOCIATES
ARCHITECTS, ENGINEERS, INTERIOR
AND LANDSCAPE DESIGNERS.
141, SAINIK NAGAR,LANE NO-9 RAEBARELI ROAD
LUCKNOW-226002
Phone: +91 9839018489, 9838818489
E-mail:- arunjan@yahoo.com
E-mail:- studio@gunjanandassociates.com
Web:- www.gunjanandassociates.com