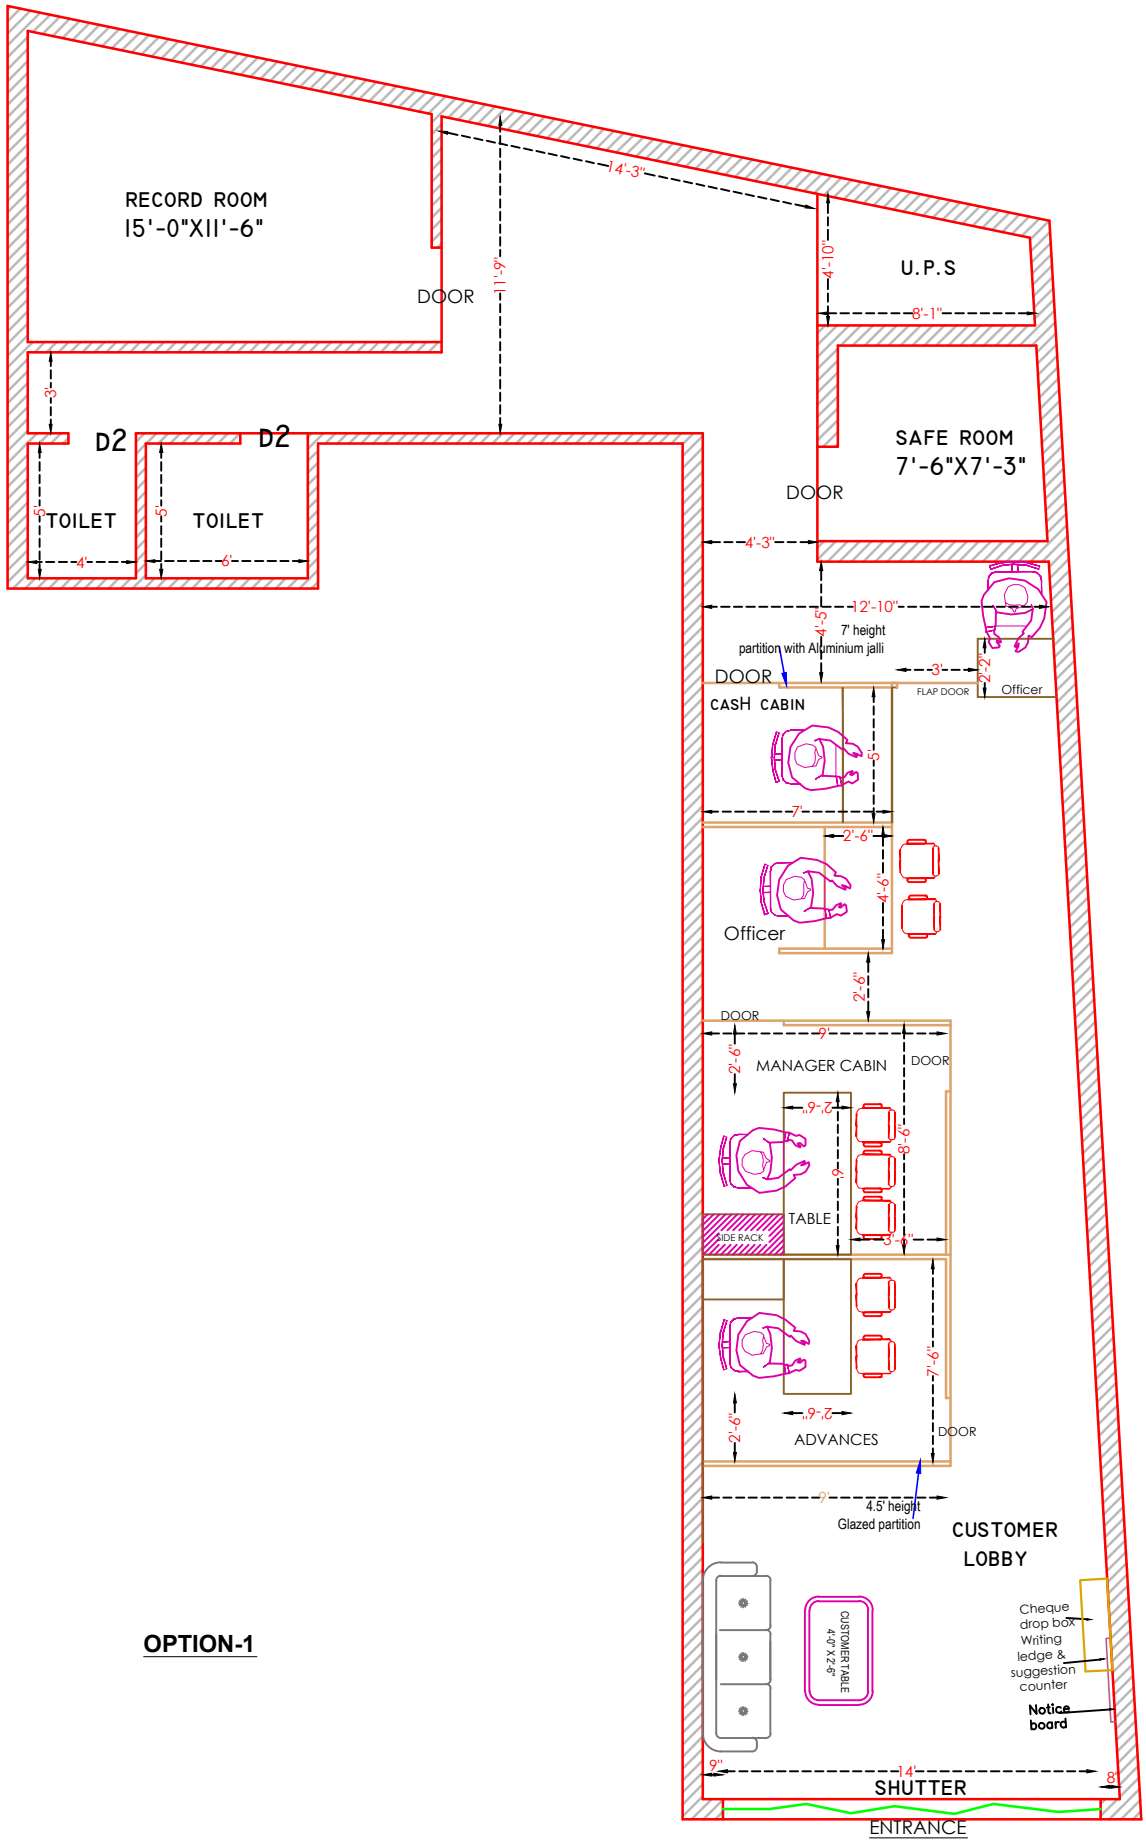

OPTION-1

PROJECT PROPOSED LAYOUT OF BARODA UP BANK AT MANSURGANJ	DRAWING **LAYOUT**	NORTH	SCALE N.T.S. DATE SEPTEMBER-2024	ARCHITECT **MOHIT & ASSOCIATES** ARCHITECTS, INTERIORS, ESTIMATORS L-2/554 VINEET KHAND,GOMTI NAGAR, LUCKNOW. MO.- 07428217659,9582218092